THIS DRAWING IS UNPUBLISHED. RELEASED FOR PUBLICATION -.-
© COPYRIGHT – BY TYCO ELECTRONICS CORPORATION. ALL RIGHTS RESERVED.

LOC	DIST
AF	50

REVISIONS

P	LTR	DESCRIPTION	DATE	DWN	APVD
	G	REV PER 0G3A-0010-04	10JAN04	JR	KR
	G1	REVISED PER ECR-12-022060	26DEC12	CX	LL

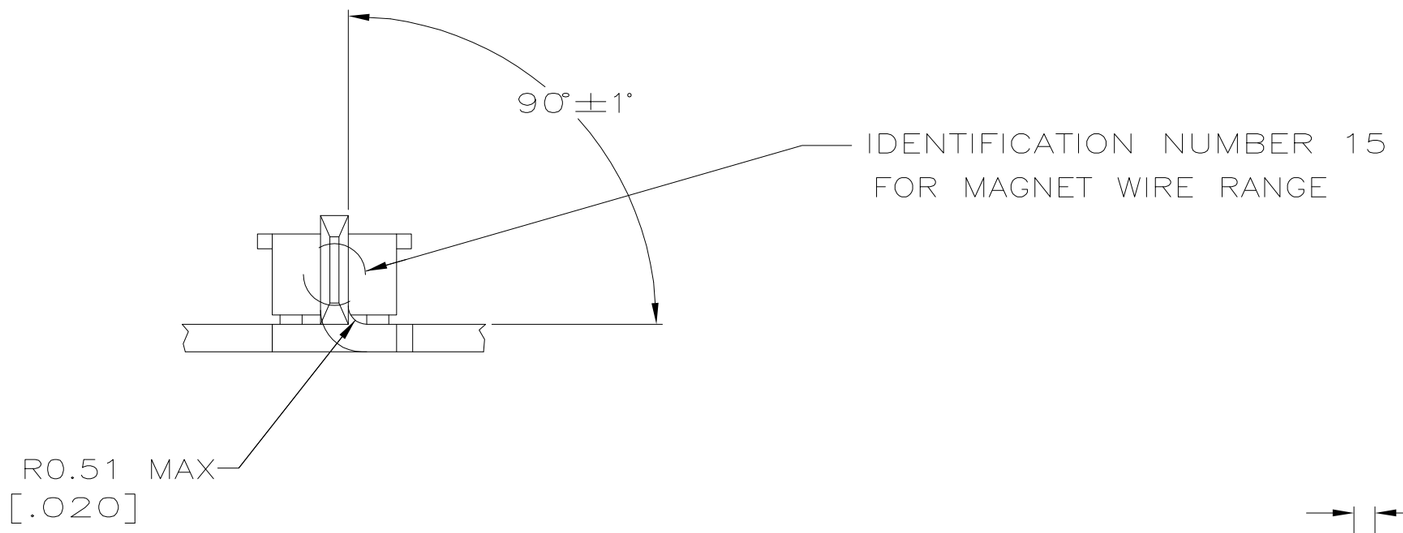

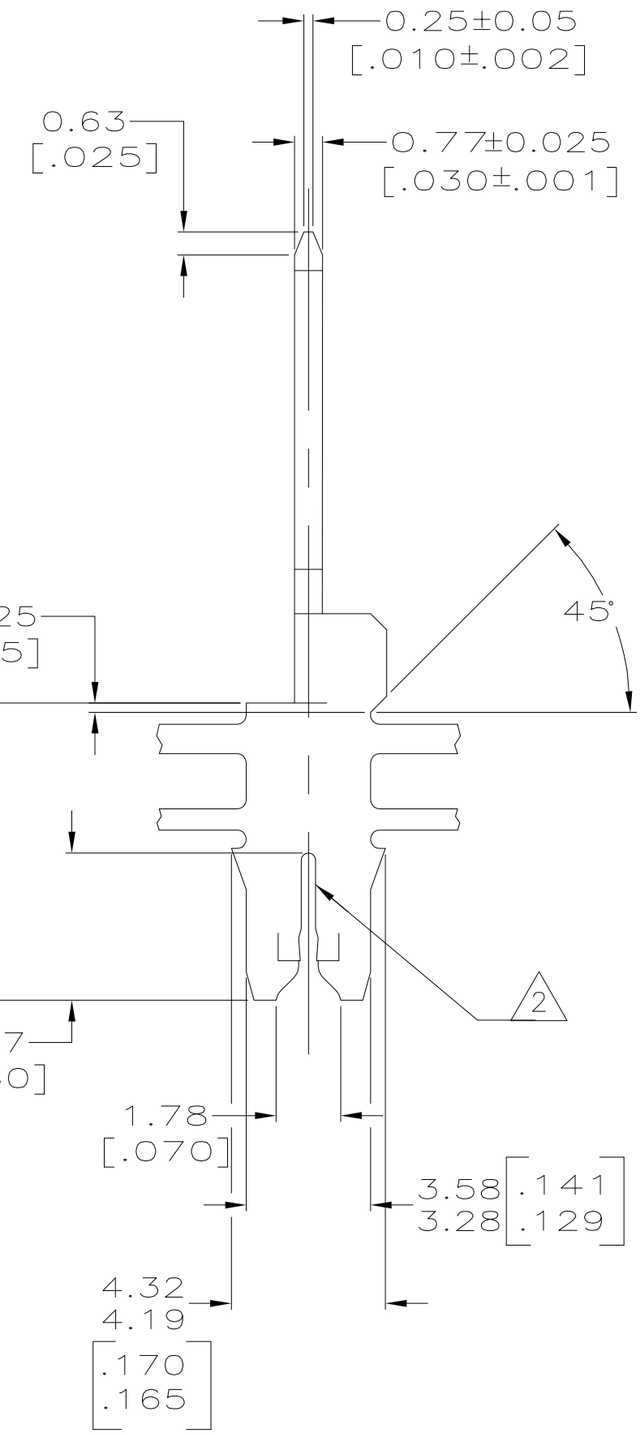

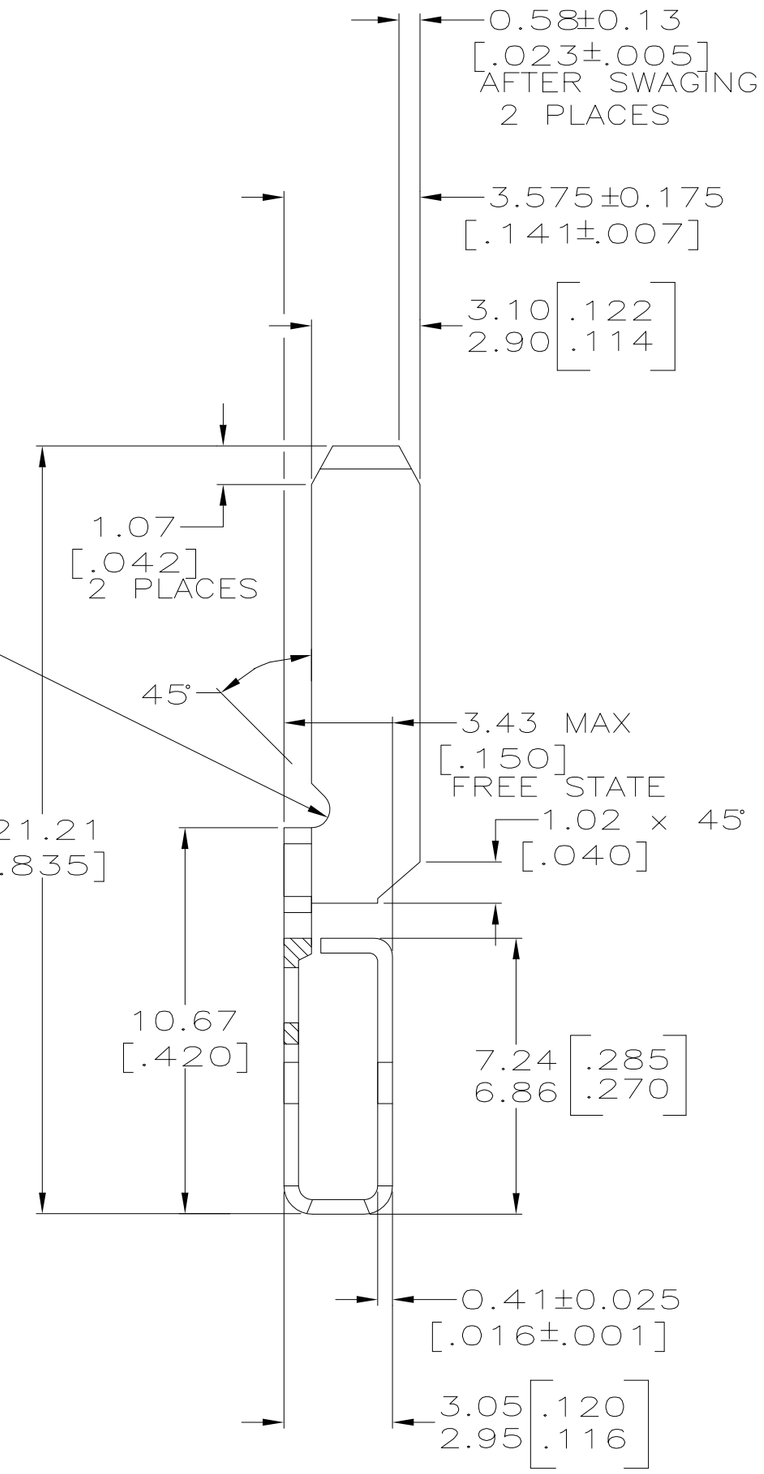

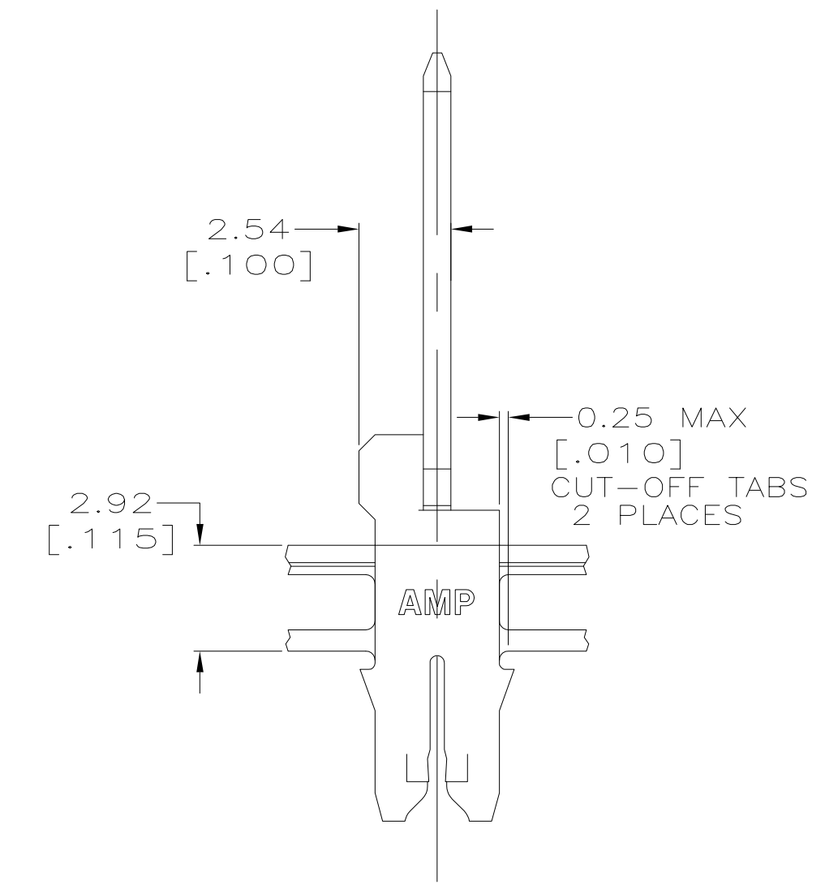

1 CONTINUOUS STRIP ON REELS WITH TERMINALS LOCATED ON 8.38±0.076[.330±.003] CENTERS

△2 SLOT ACCEPTS 0.72mm DIA[#21] AWG COPPER MAGNET WIRE

△3 REFER TO DWG 87-1039-3 FOR ADDITIONAL CAVITY INFORMATION (MODIFIED DEPTH)

△4 PRELIMINARY – NOT FOR PRODUCTION.

△5 0.002032 [.000080] MIN TIN PLATE

△6 0.002032 [.000080] MIN TIN PLATE OVER 0.001270 [.000050] MIN NICKEL PLATE

FINISH	SPLICE	PART NUMBER
OBSOLETE △6	WELD	△4 ~~63463-3~~
OBSOLETE △5	SPLICE FREE	△4 ~~63463-2~~
△5	WELD	63641-1

THIS DRAWING IS A CONTROLLED DOCUMENT.

DIMENSIONS: MM

TOLERANCES UNLESS OTHERWISE SPECIFIED:
0 PLC ± –
1 PLC ± –
2 PLC ± 0.25[.010]
3 PLC ± –
4 PLC ± –
ANGLES ± 4°

MATERIAL: PRE-MILLED BRASS
FINISH: SEE TABLE

DWN R.GRZYBOWSKI 24JUN97
CHK M.S.FEHER 24JUN97
APVD N.E.NEFF 24JUN97
PRODUCT SPEC 108-2012
APPLICATION SPEC 114-2046 △3
WEIGHT –

tyco Electronics
Tyco Electronics Corporation
Harrisburg, Pa, 17105-3608

NAME: TAB,3.00[.118] CONNECTING, MAG-MATE

SIZE	CAGE CODE	DRAWING NO	RESTRICTED TO
A2	00779	C-63463	–

CUSTOMER DRAWING | SCALE 6:1 | SHEET 1 OF 1 | REV G1

63463